
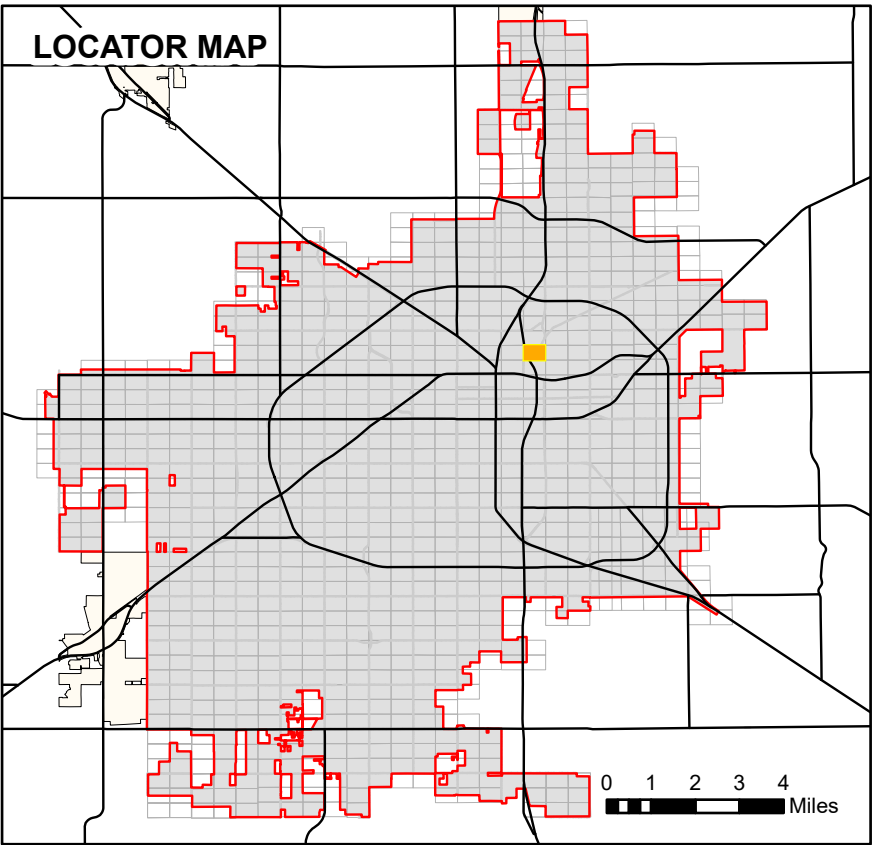
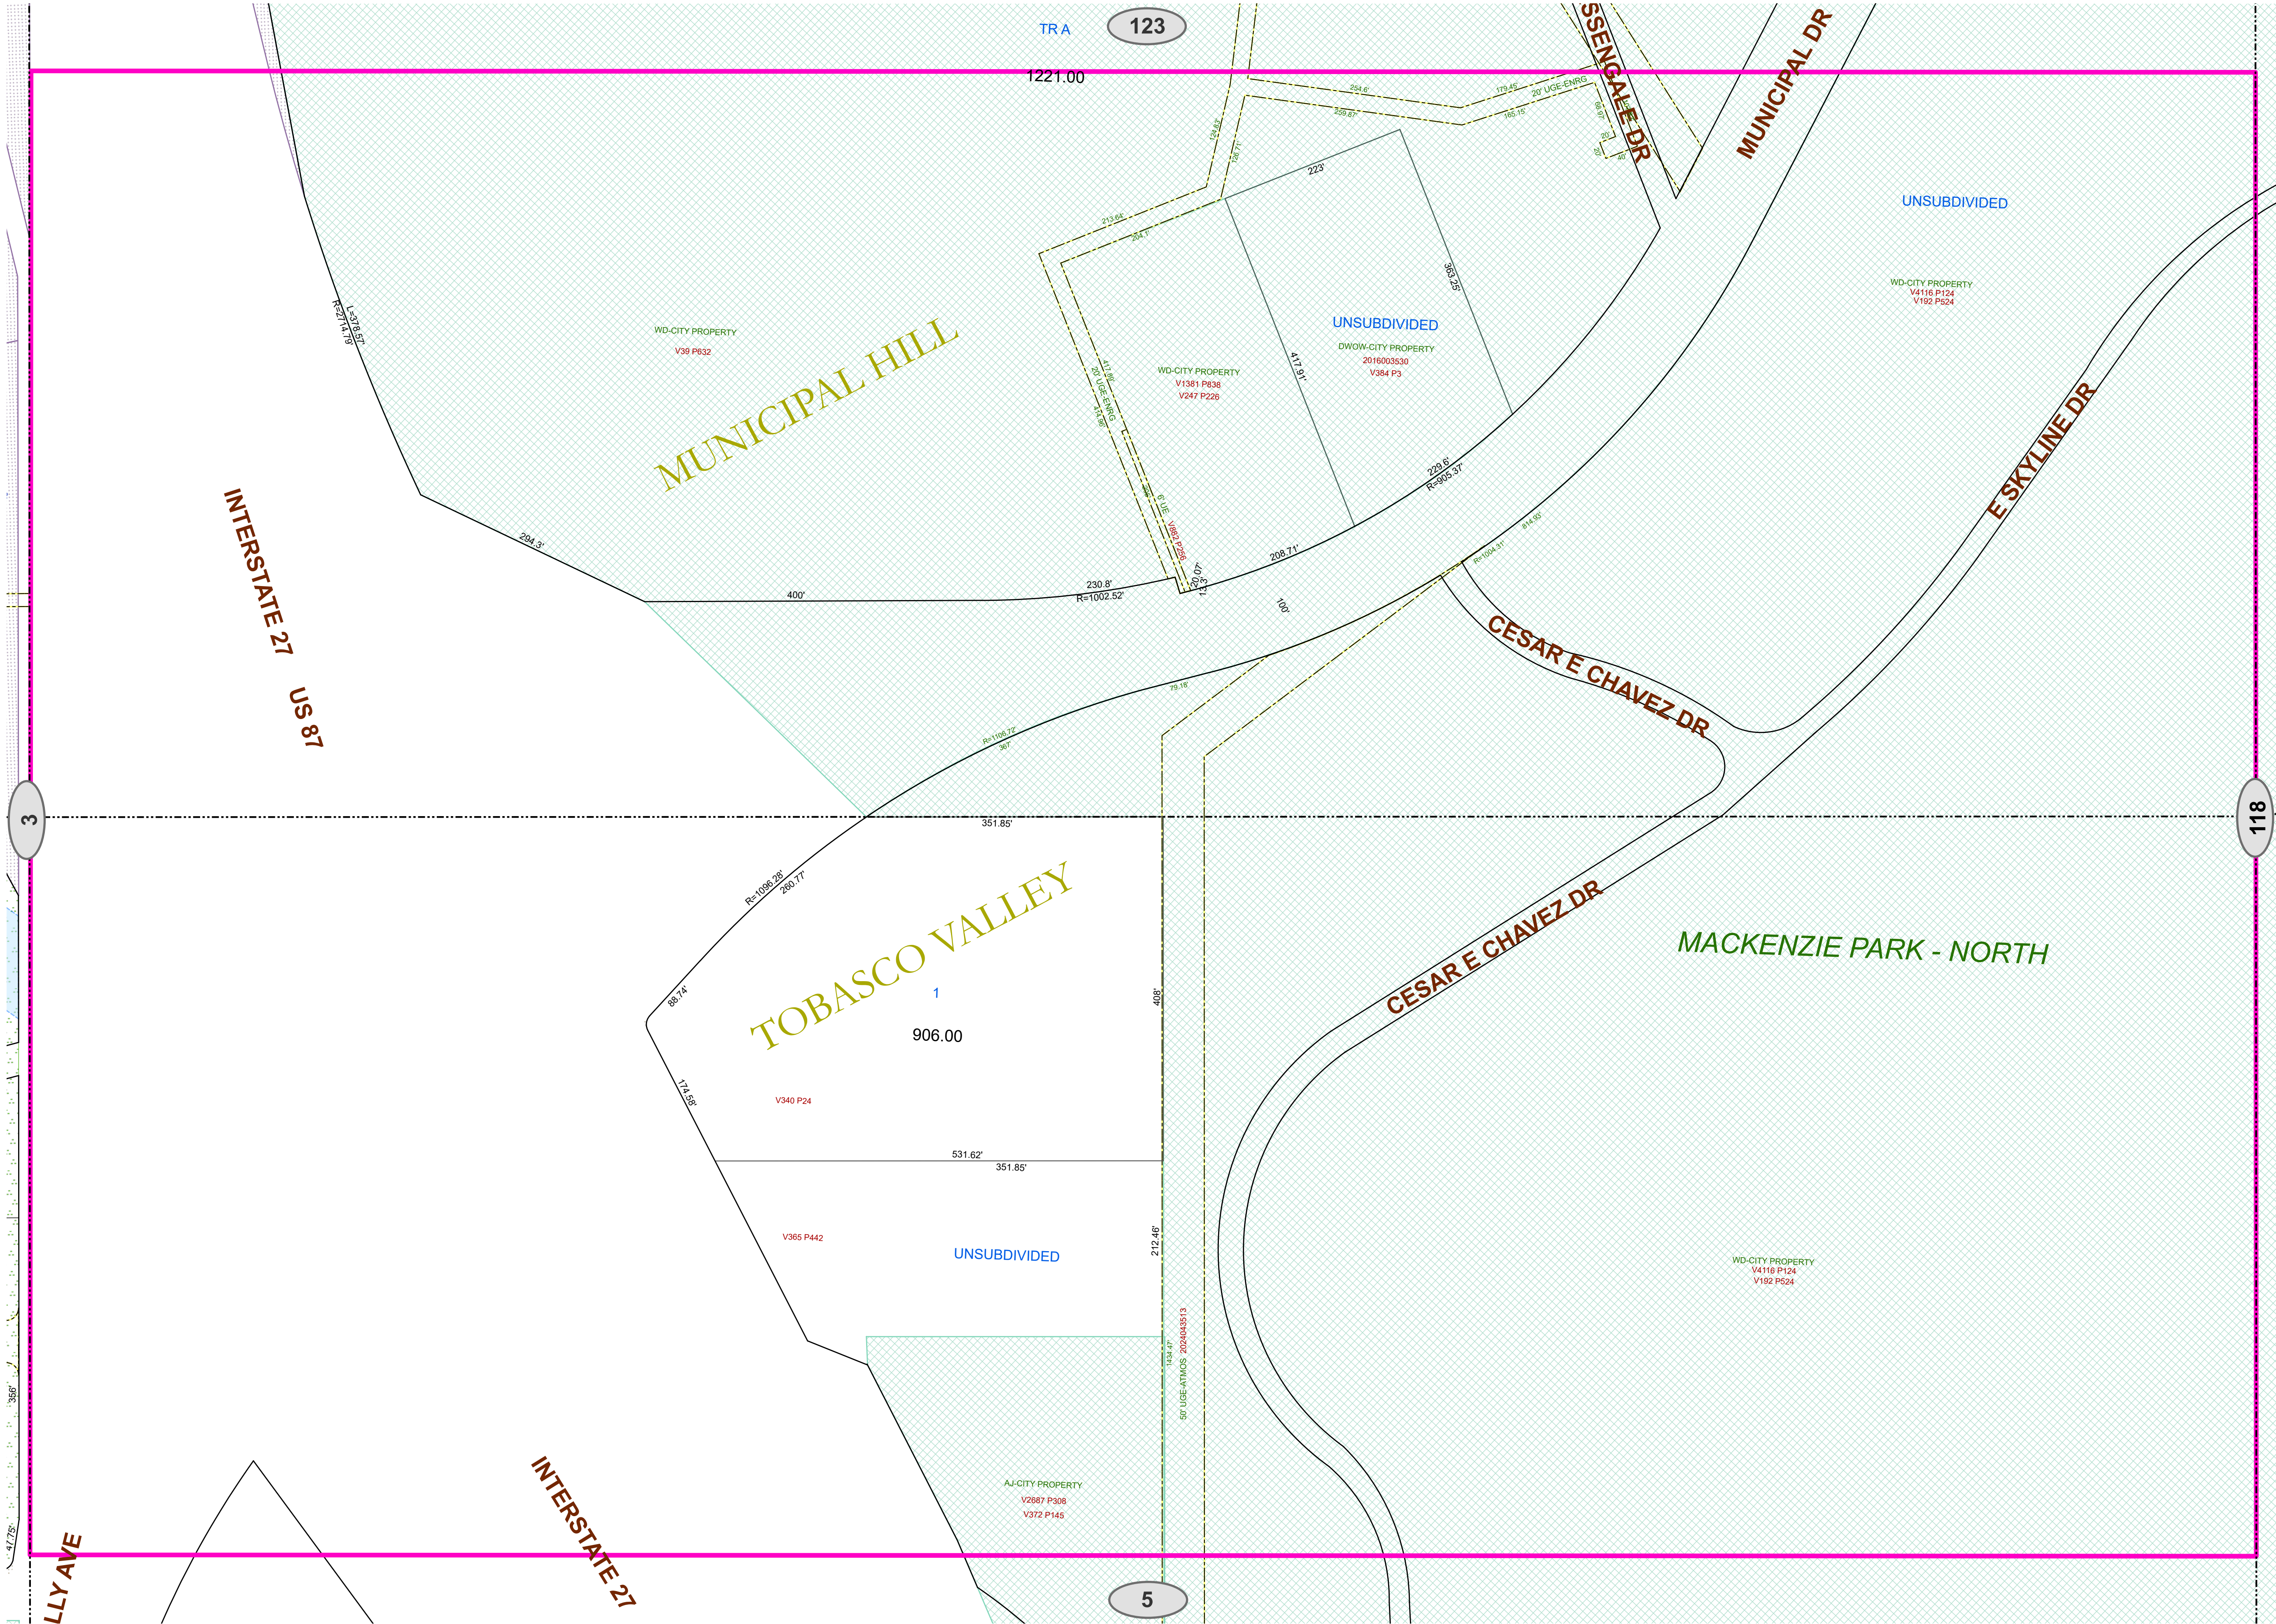


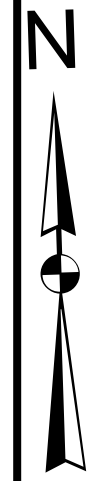

- Lot Lines
- Block Lines
- Railroad Track
- ROW Subsection
- City Limits
- Use License
- Utility, Access, or Garbage Service Easement
- Utility Equipment Easement
- Stormwater Line Easement
- Drainage Easement
- Street Dedication Deed
- Alley Dedication Deed
- Park Dedication Deed
- Property Acquisition Deed
- Property Divestiture Deed
- Right-of-Way Easement
- Plat Dedicated Right-of-Way
- Railroad Deed or Spur Easement
- State Deed or Right-of-Way Easement
- Closed/Abandoned by Ordinance
- Neighboring Map Number

NOTES:
1. All radii are 15' unless otherwise noted.
2. See plat files for curve data and misc. dimensions not shown for clarity.
3. Abbreviations:

AC - Closed Alley	OPE - Overhead Power Line Easement
ACE - Access/Public Access Easement	OPNRP - Open Space Easement
ADD - Alley Dedication Deed	ORD - Ordinance
ALL - Alley Use License	PAE - Pedestrian Access Easement
BSE - Bus Shelter Easement	PDD - Park Dedication Deed
CAE - Closed Access Easement	PEL - Pedestal Easement
CDE - Closed Drainage Easement	PETE - Photomount Line Easement
CCE - Communications Equipment Easement	PFP - Primary Flexibility Point Easement
CGE - Closed Garbage Service Easement	PUD - Public Use Dedication Easement
CRAE - Cross Access Easement	QCD - Quit Claim Deed
CUE - Closed Utility Easement	REL - Release
DD - Dedication Deed	RES - Resolution
DPE - Dumpster Pad Easement	ROE - Release of Easement
DRD - Drainage Ditch Easement	ROW - Right of Way Easement
DRE - Drainage Easement	RPZ - Runway Protection Zone Easement
DUE - Drainage & Underground Utility Easement	RSD - Railroad Deed
DWOW - Deed Without Warranty	RSE - Railroad Spur Easement
EDE - Emission Disposal Building	RSV - Easement Reservation
ESMT - Easement (Unspecified)	SAI - Service Area Interface Easement
EUL - Easement Use License	SBSI - Subdivision Easement
EVAE - Emergency Vehicle Access Easement	SC - Closed Street
EXCH - Exchange Deed	SDD - Street Dedication Deed
FE - Fence Easement	SEE - Sealing Enclosure Easement
FHE - Fire Hydrant Easement	SEF - Sewer Easement
FPE - Fire Line/Protection Easement	SLP - Slope Easement
FSUNE - Fence Setback and Utility Working Easement	SLS - Slope Easement
GD - GR Deed	SLS - Slope Easement
GFE - Gas Facilities Easement	SLS - Slope Easement
GSE - Garbage Service/Collection Easement	SLS - Slope Easement
GTE - Gas Meter and Telephone Pedestal Easement	SLS - Slope Easement
GWE - Guy Wire Easement	SLS - Slope Easement
IEE - Ingress-Egress Easement	SLS - Slope Easement
JBE - Junction Box Easement	SLS - Slope Easement
JUD - Judgment/Agreed Judgment	SLS - Slope Easement
LANDSE - Landscape Easement	SLS - Slope Easement
LSE - Lift Station Easement	SLS - Slope Easement
LLU - Land Use License	SLS - Slope Easement
MAE - Maintenance Access Easement	SLS - Slope Easement
MHE - Manhole Easement	SLS - Slope Easement
MWP - Monitor Well Permit	SLS - Slope Easement
NAME - Street Name Change	SLS - Slope Easement
OCCE - Overhead Communications Line Easement	SLS - Slope Easement
OHE - Overhang Easement	SLS - Slope Easement
	SLS - Slope Easement

Public Works Engineering
P O Box 2000
1625 13th Street
Lubbock, TX 79457



Reference Scale: 1:1,200
Date: 9/1/2026

Base Map10
Block-Section A-79/A-80

ROW
SECTIONAL MAP

117

As required by SECTION 1, CHAPTER 2051, SUBCHAPTER D, GEOSPATIAL DATA PRODUCTS of the Government Code, the City of Lubbock hereby provides notice that the data on this map was created by the City of Lubbock. Any data that appears to represent property boundaries is for informational purposes and may not have been prepared or be suitable for legal, engineering, or surveying purposes. It does not represent an on-the-ground survey and represents only the approximate relative location of property boundaries.