


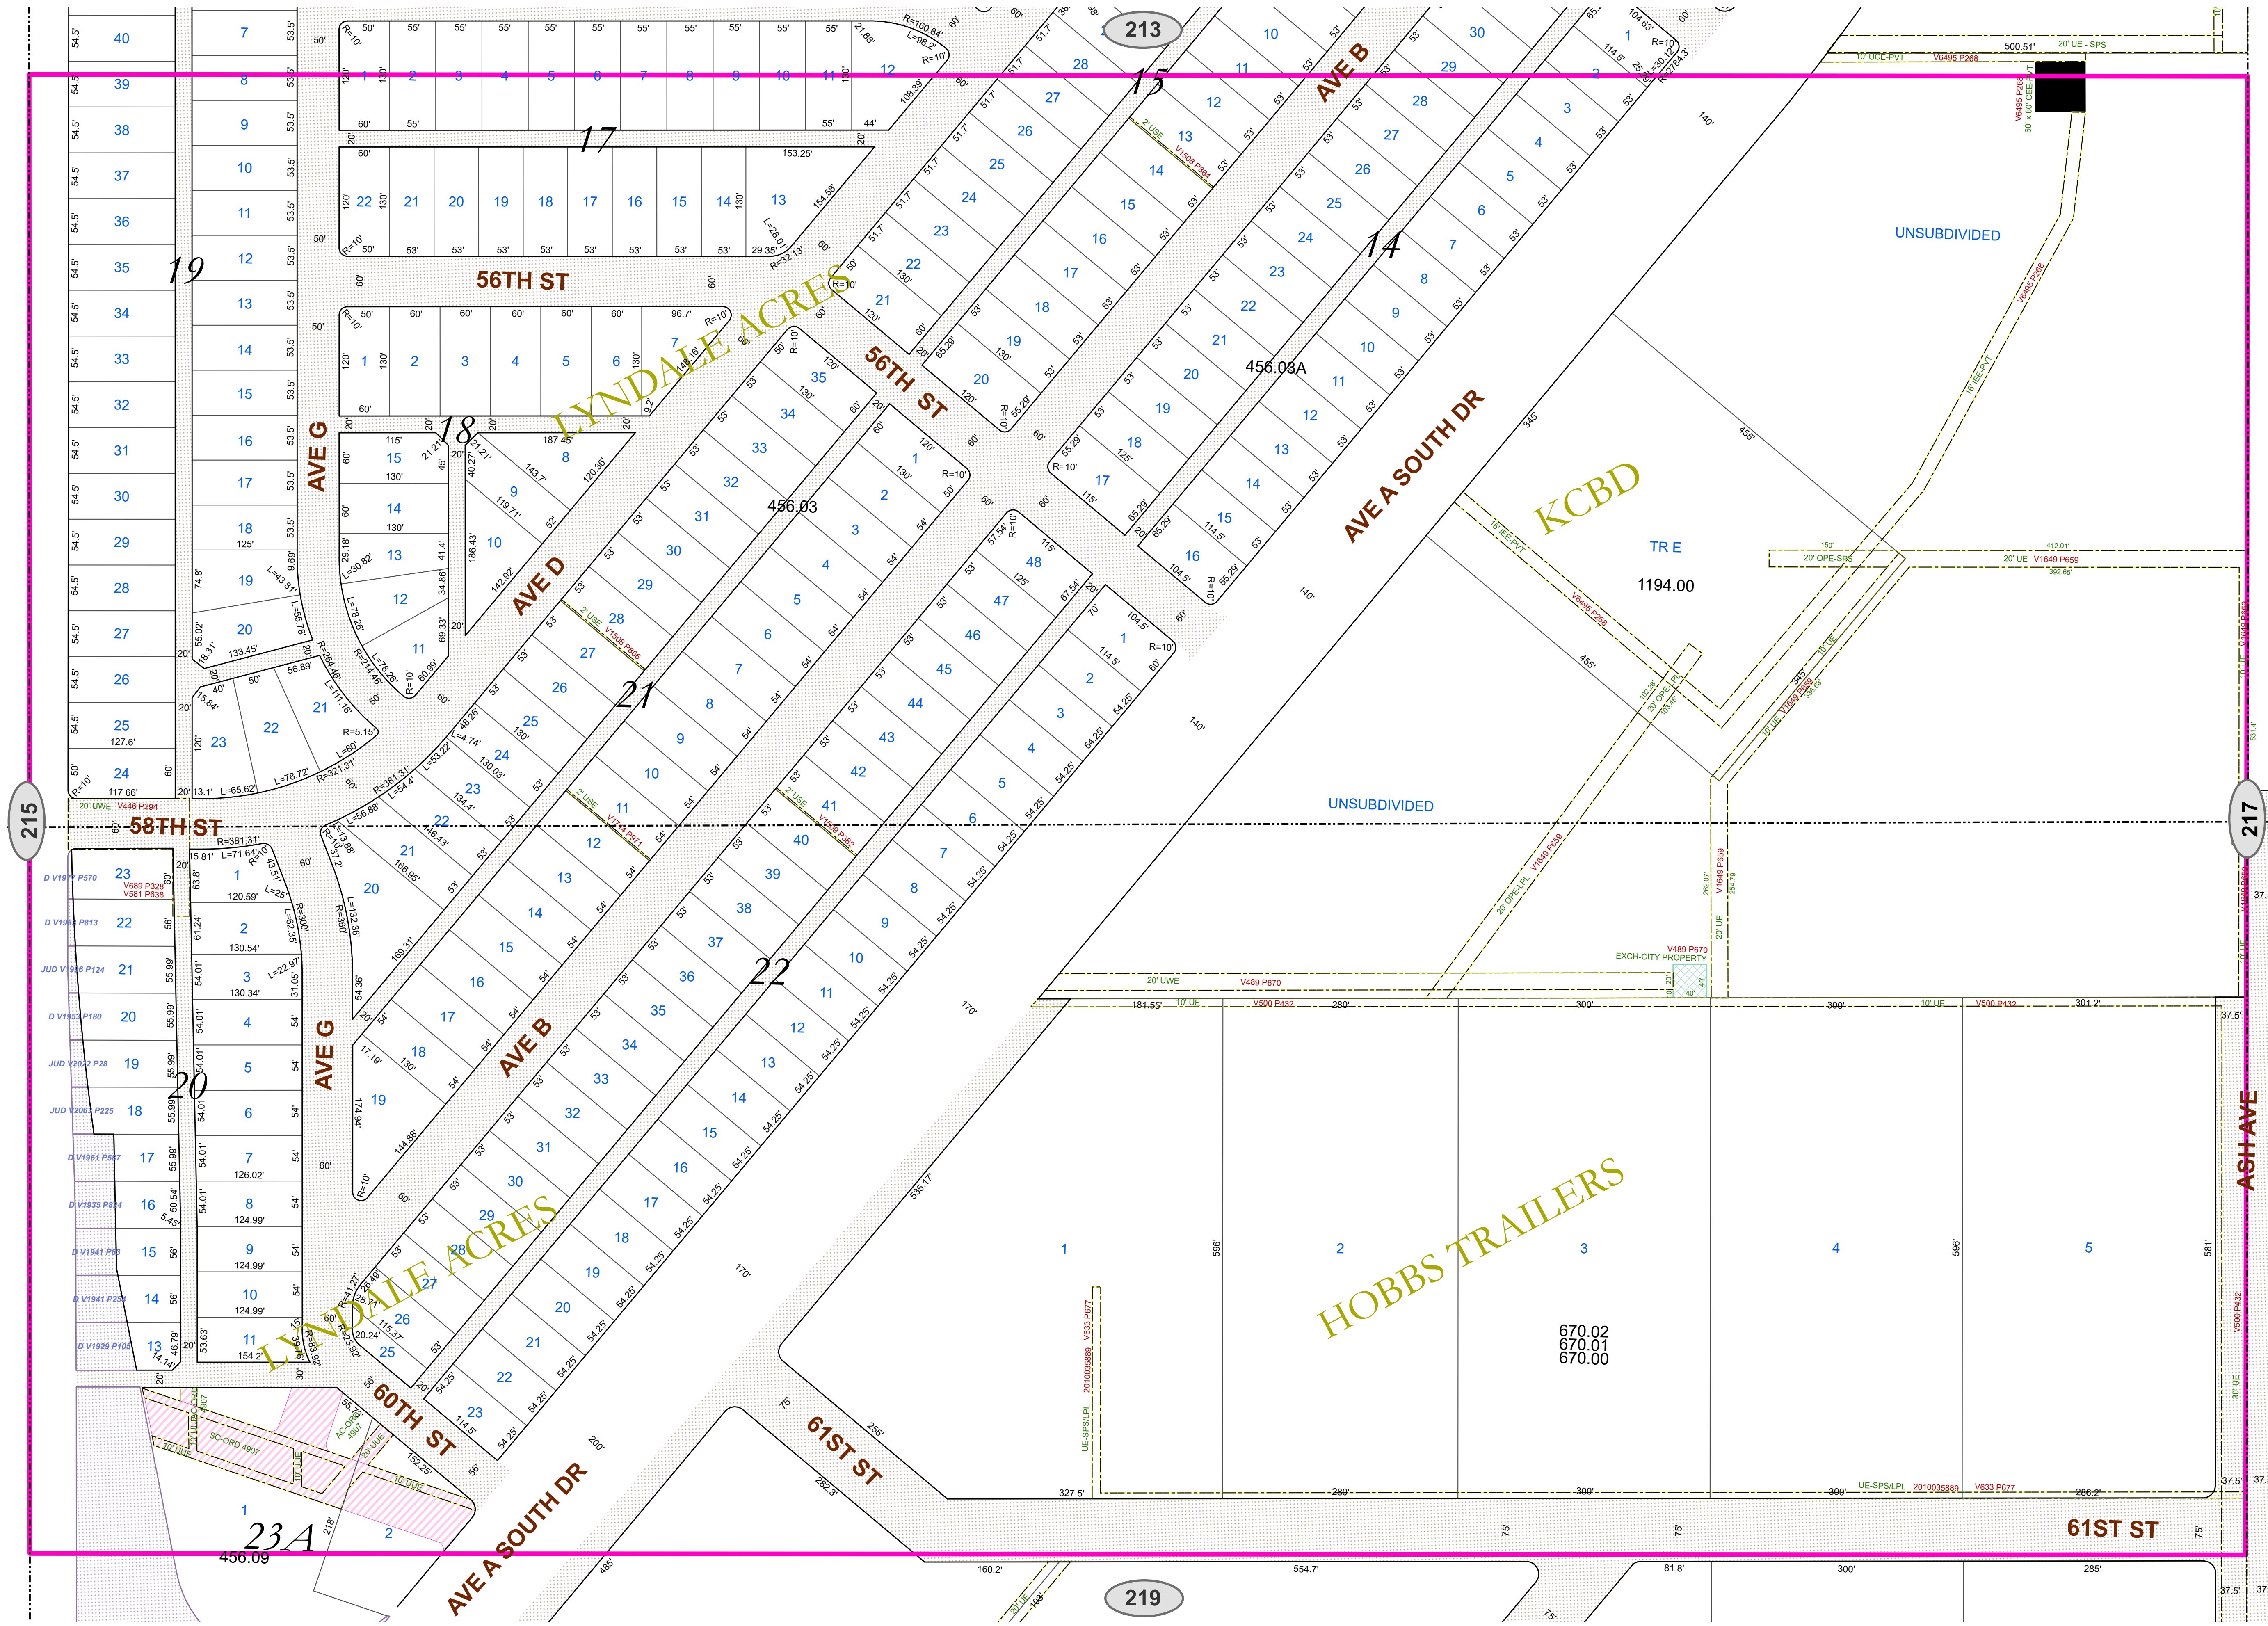

NOTES:

1. All radii are 15' unless otherwise noted.
2. See plot files for curve data and
misc. dimensions not shown for clarity.

3. Abbreviations:

AC - Closed Alley	OPE - Overhead Power Line Easement
ACC - Accessory Access Easement	OPW - Open Space Easement
ADD - Alley Dedication Deed	ORD - Ordinance
AUI - Alley Use License	OS - Open Space Easement
BUE - Bus Stop Easement	PDD - Park Dedication Deed
CCE - Closed Access Easement	PED - Pedestrian Easement
CDE - Closed Driveway Easement	PUE - Private Utility Easement
CEE - Closures Easement	PPY - Primary Flexibility Point Easement
CEE - Communications Equipment	QCD - Quiet Dedication Easement
ESE - Easement	QCD - Quiet Claim Deed
GC - Closed Garbage Service Easement	
GRE - Closed Garbage Service Easement	RES - Resolution
QUE - Quiet Utility Easement	ROE - Release of Easement
DD - Dedication Deed	RCP - Right of Way Easement
DDP - Driveway Pad Easement	RPZ - Runway Protection Zone Easement
DRD - Drainage Ditch Easement	RSE - Railroad Stop Easement
DRD - Drainage Ditch Easement	RSE - Railroad Stop Easement
DRD - Drainage Ditch Easement	SAI - Service Area Interface Easement
DUW - Driveway Without Warranty	SSST - Substation Easement
EDE - Emission Disposal Building	DCD - Closed Street
ESMT - Easement (Unspecified)	SD - Street Dedication Deed
EUE - Easement Use License	SEI - Service Entrance Interface Easement
EVE - Emergency Vehicle Accessed	SIG - Sign Easement
EXCH - Exchange Deed	SIP - Slope Easement
FE - Fence Easement	SLT - Salt Water Line Easement
FE - Fence Easement	SE - Sanitary Sewer Easement
FUE - Fuel Easement	SLU - Street Use License
FWE - Fire/Life/Protection Easement	SLU - Underground Stormwater Line Easement
FSE - Fire/Police/Sebak and Utility Working Easement	SNW - Sewer Storage Apparatus Cabinet Easement
GD - Gated Deed	TPE - Transfer of Pad Easement
GF - Gas Facilities Easement	UE - Underground Communications Easement
GE - Garbage Service/Collection Easement	UE - Utility Easement
GTE - Gas and Telephone Easement	UE - Underground Electric Line Easement
PED - Pedestrian Easement	UE - Underground Gas Line Easement
GUE - Guy Wire Easement	UE - Underground Street Light Cable Easement
IEE - Ingress-Egress Easement	UE - Underground Utility Easement
JBE - Junction Box Easement	ULPUE - Underground Utility, Pedestrian Easement
JBE - Junction Box Easement	UE - Underground Water Easement
JBE - Junction Box Easement	ULUE - Underground Utility Easement
LND - Landscaping Easement	ULUE - Underground Utility, Pedestrian Easement
LND - Landscaping Easement	ULUE - Underground Utility, Pedestrian Easement
LUE - Land Use License	ULUE - Underground Utility Easement
MAL - Maintenance Access Easement	ULUE - Underground Water Easement
MMP - Mow/Pool Well Permit	ULUE - Underground Water Easement
SLC - Storm Drainage Channel	ULUE - Underground Water Easement
OUE - Overhead Communications Line Easement	ULUE - Underground Water Easement
OUE - Overhead Easement	ULUE - Underground Water Easement

Reference Scale: 1:1,200 Date: 9/1/2026	Base Map32 Block-Section E-2
--	---

ROW SECTIONAL MAP	216
-----------------------------	------------

0 50 100 200 300 400 500 Feet PLEASE VERIFY ALL DIMENSIONS AND RIGHT OF WAY INFORMATION WITH OFFICIAL PLATS AND SEPARATE INSTRUMENT DOCUMENTS.

As required by SECTION 1. CHAPTER 2051, SUBCHAPTER D. GEOSPATIAL DATA PRODUCTS of the Government Code, the City of Lubbock hereby provides notice that the data on this map was created by the City of Lubbock. Any data that appears to represent property boundaries is for informational purposes and may not have been prepared or be suitable for legal, engineering, or surveying purposes. It does not represent an on-the-ground survey and represents only the approximate relative location of property boundaries.