




283

292

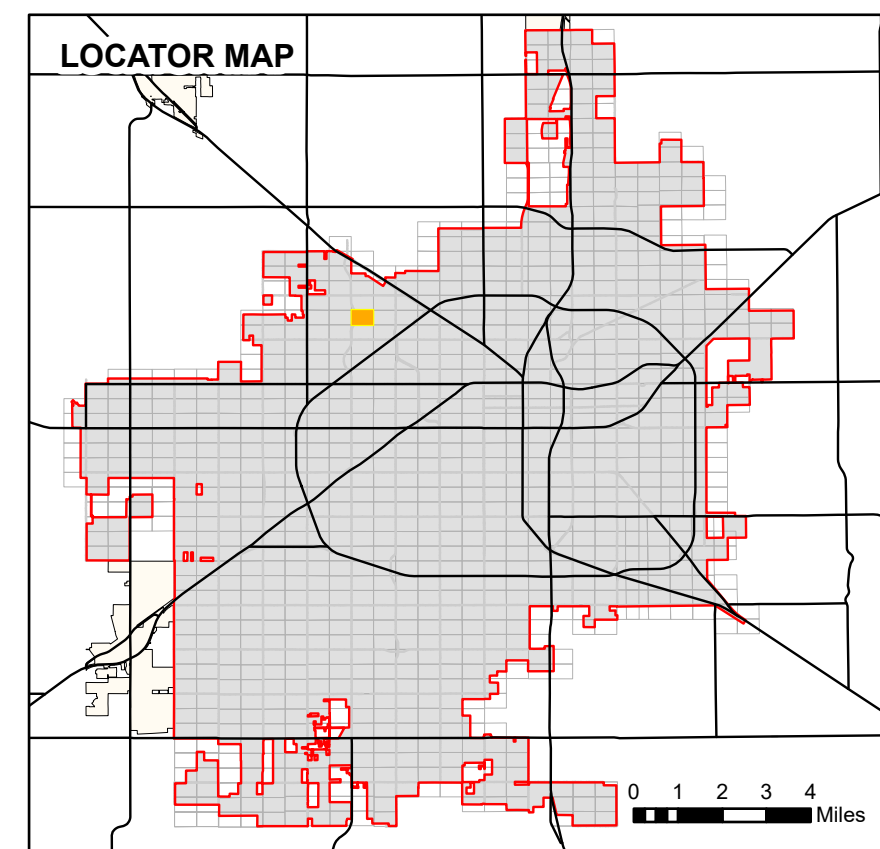

- Lot Lines
- Block Lines
- Railroad Track
- ROW Subsection
- City Limits
- Use License
- Utility, Access, or Garbage Service Easement
- Utility Equipment Easement
- Stormwater Line Easement
- Drainage Easement
- Street Dedication Deed
- Alley Dedication Deed
- Park Dedication Deed
- Property Acquisition Deed
- Property Divestiture Deed
- Right-of-Way Easement
- Plat Dedicated Right-of-Way
- Railroad Deed or Spur Easement
- State Deed or Right-of-Way Easement
- Closed/Abandoned by Ordinance
- Neighboring Map Number

- NOTES:
- All radii are 15' unless otherwise noted.
 - See plat files for curve data and misc. dimensions not shown for clarity.
 - Abbreviations:
- | | |
|--|---|
| AC - Closed Alley | OPE - Overhead Power Line Easement |
| ACE - Access/Right of Way Easement | OPSP - Open Space Easement |
| ADD - Alley Dedication Deed | ORD - Ordinance |
| AUL - Alley Use License | PAC - Pedestrian Access Easement |
| BSE - Bus Shelter Easement | PDD - Park Dedication Deed |
| CAE - Closed Access Easement | PED - Pedestal Easement |
| CDE - Closed Drainage Easement | PETE - Photomonitoring Line Easement |
| CCE - Communications Equipment Easement | PFP - Primary Flexibility Point Easement |
| CCE - Closed Garbage Service Easement | PUD - Public Use Dedication Easement |
| CCE - Closed Garbage Service Easement | QCD - Quit Claim Deed |
| CRAE - Cross Access Easement | REL - Release |
| CUE - Closed Utility Easement | RES - Resolution |
| DD - Dedication Deed | RPZ - Runway Protection Zone Easement |
| DPE - Dumpster Pad Easement | RSD - Railroad Deed |
| DRD - Drainage Ditch Easement | RSE - Railroad Spur Easement |
| DRE - Drainage Easement | SAL - Service Area Interface Easement |
| DUE - Drainage & Underground Utility Easement | SBSI - Substation Easement |
| DWOW - Deed Without Warranty | SC - Closed Street |
| EDE - Emission/Disposal Building | SDD - Street Dedication Deed |
| ESMT - Easement (Unspecified) | SEE - Switching Enclosure Easement |
| EUL - Easement Use License | SIGN - Sign Easement |
| EVAE - Emergency Vehicle Access Easement | SIS - Sidewalk Easement |
| EXCH - Exchange Deed | SLS - Slope Easement |
| FE - Fence Easement | SLS - Slope Easement |
| FHE - Fire Hydrant Easement | SLS - Slope Easement |
| FPE - Fire Line/Protection Easement | SSE - Sanitary Sewer Easement |
| FSUWE - Fence Setback and Utility Working Easement | SUL - Street Use License |
| GO - GR Deed | SWE - Underground Stormwater Line Easement |
| GFE - Gas Facilities Easement | TAC - Telephone Apparatus Cabinet Easement |
| GSE - Garbage Service/Collection Easement | TPE - Transformer Pad Easement |
| GTE - Gas Meter and Telephone Pedestal Easement | UCE - Underground Utility, Pedestal, & Meter Easement |
| GWE - Guy Wire Easement | UUE - Underground Utility Easement |
| IEE - Ingress-Egress Easement | UUE - Underground Utility Easement |
| JSE - Junction Box Easement | UUE - Underground Utility Easement |
| JUD - Judgment/Agreed Judgment | UUE - Underground Utility Easement |
| LANDSE - Landscape Easement | UUE - Underground Utility Easement |
| LSE - Lot Station Easement | UUE - Underground Utility Easement |
| LLU - Land Use License | UUE - Underground Utility Easement |
| MAE - Maintenance Access Easement | UUE - Underground Utility Easement |
| MHE - Manhole Easement | UUE - Underground Utility Easement |
| MWP - Monitor Well Permit | UUE - Underground Utility Easement |
| NAME - Street Name Change | VAC - Vacated Plat |
| OCE - Overhead Communications Line Easement | WEL - Well Easement |
| OHE - Overhang Easement | WWL - Underground Waste Water Line Easement |

Public Works Engineering
P.O. Box 2000
1625 13th Street
Lubbock, TX 79457




Reference Scale: 1:1,200
Date: 9/1/2026

Base Map21
Block-Section JS-5

ROW
SECTIONAL MAP

292

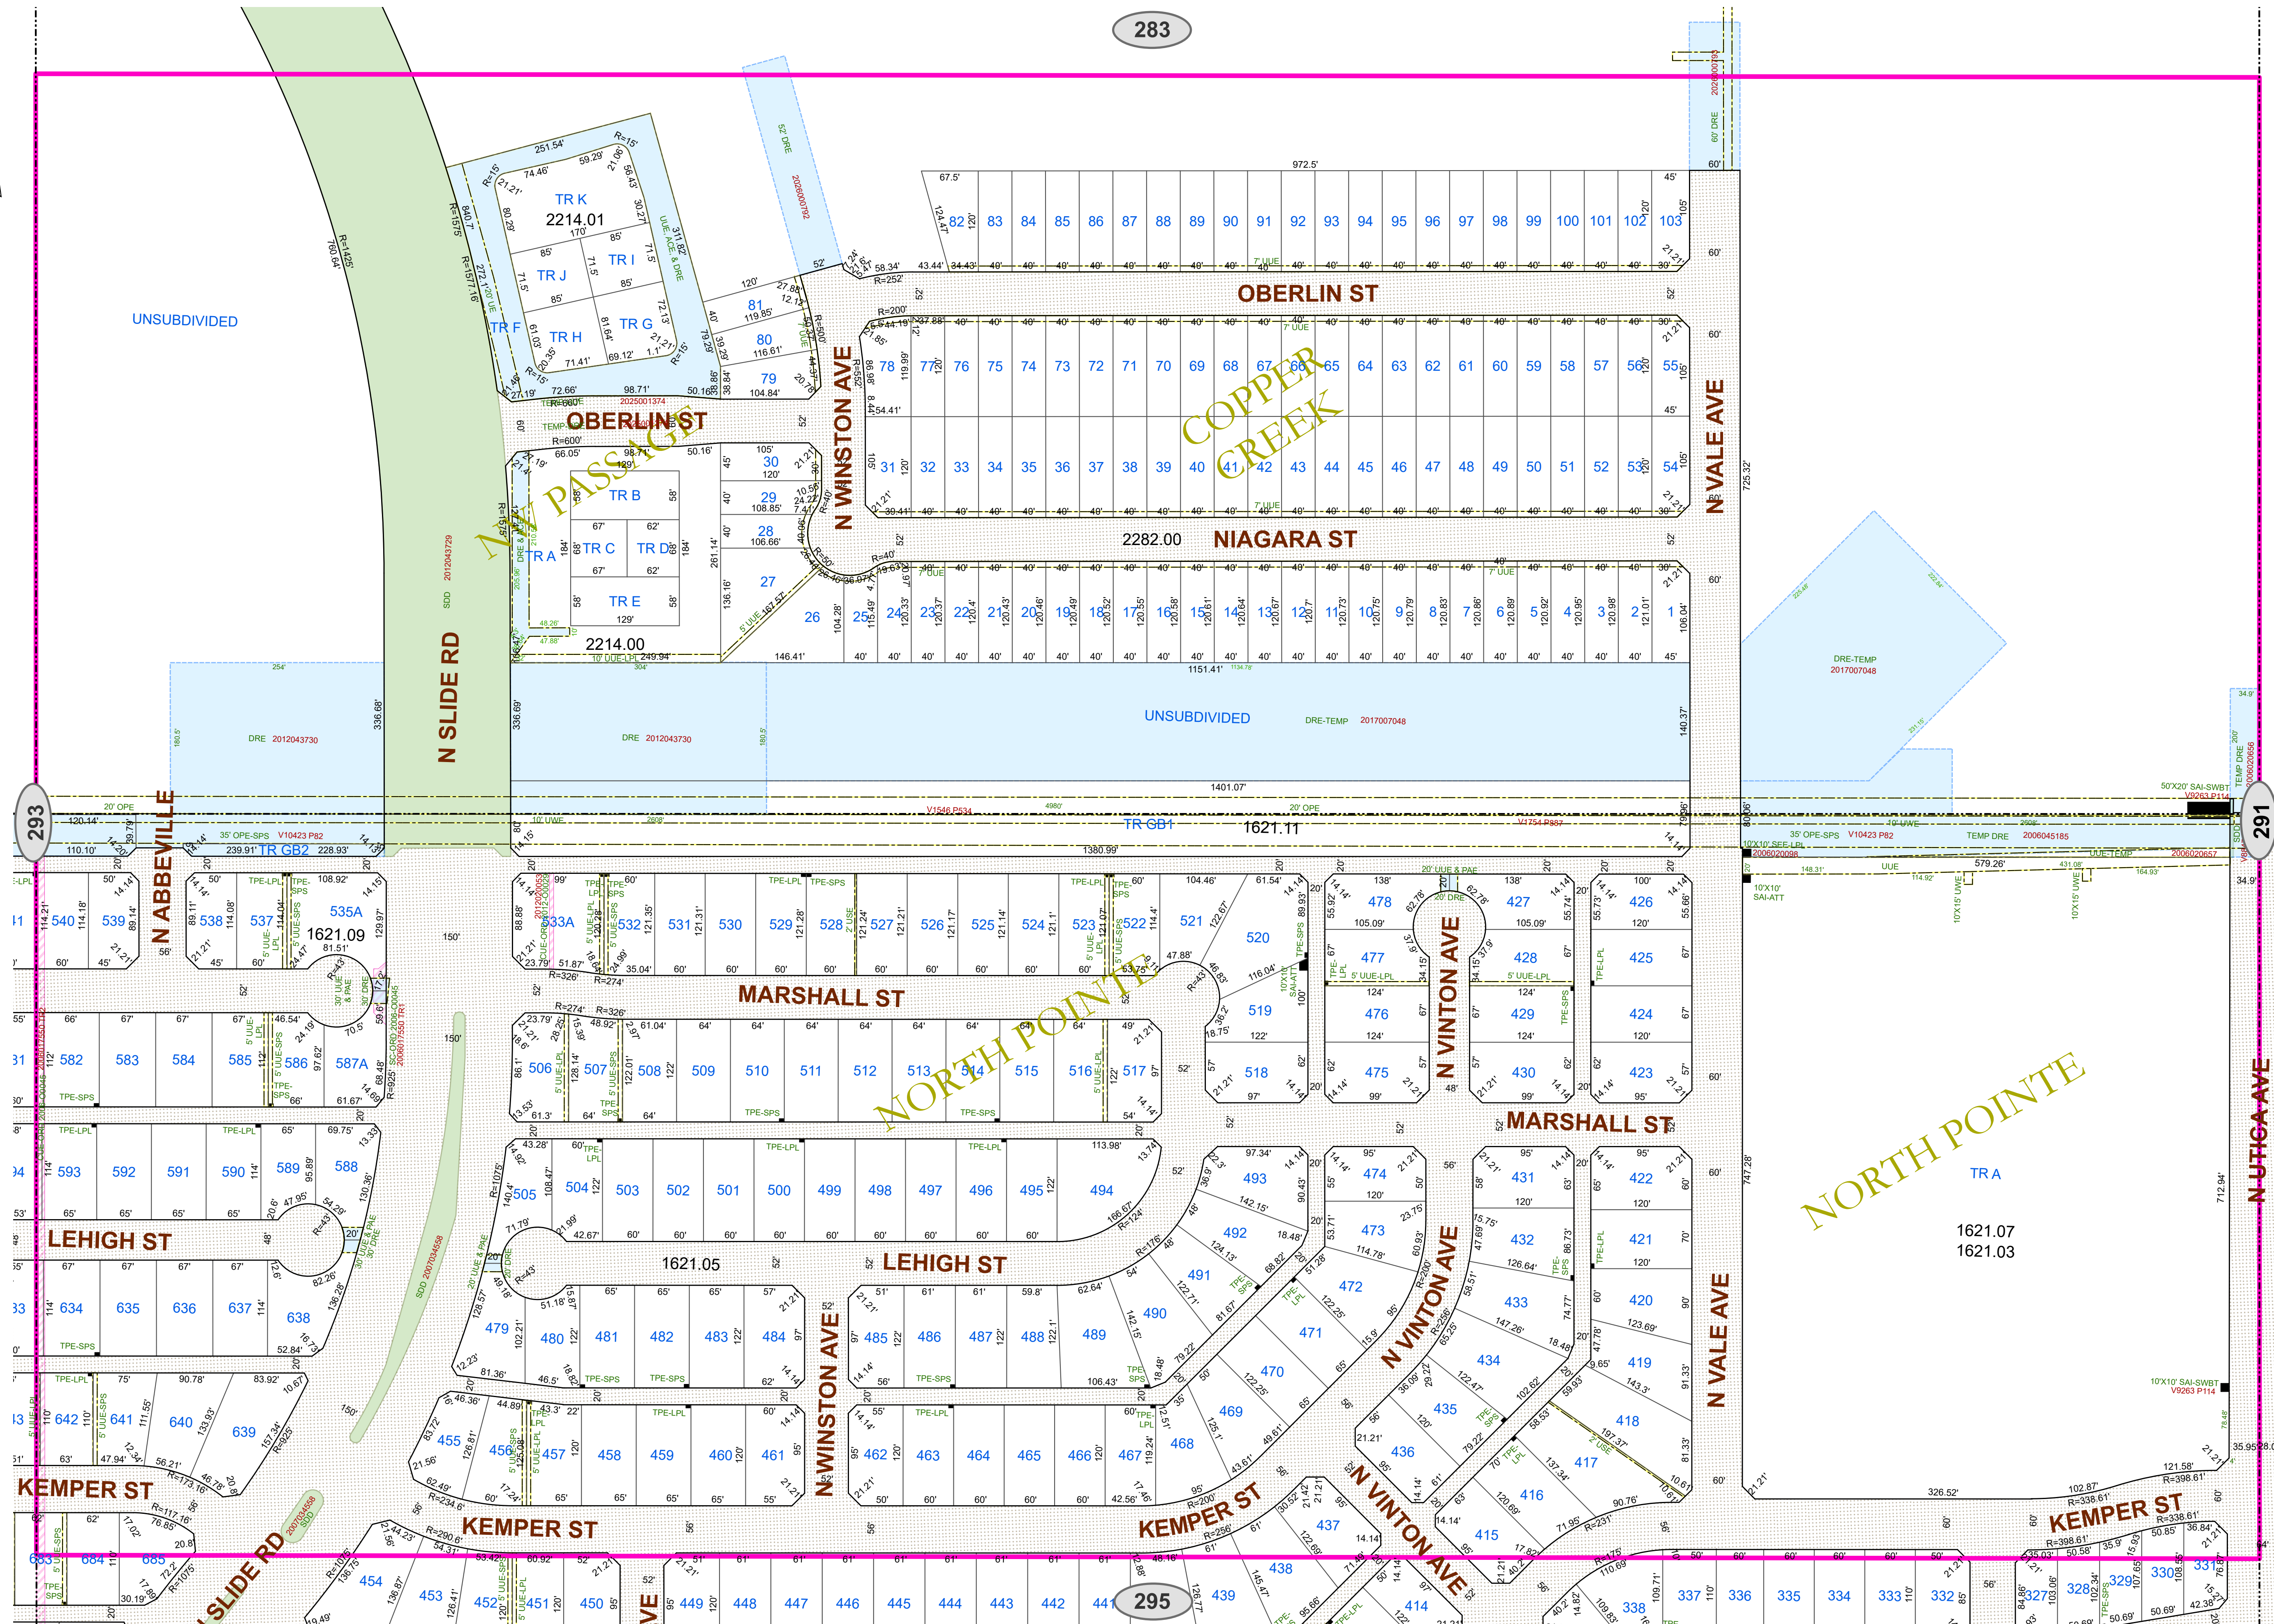

0 50 100 200 300 400 500 Feet
PLEASE VERIFY ALL DIMENSIONS AND RIGHT OF WAY INFORMATION WITH OFFICIAL PLATS AND SEPARATE INSTRUMENT DOCUMENTS.

As required by SECTION 1, CHAPTER 2051, SUBCHAPTER D, GEOSPATIAL DATA PRODUCTS of the Government Code, the City of Lubbock hereby provides notice that the data on this map was created by the City of Lubbock. Any data that appears to represent property boundaries is for informational purposes and may not have been prepared or be suitable for legal, engineering, or surveying purposes. It does not represent an on-the-ground survey and represents only the approximate relative location of property boundaries.