


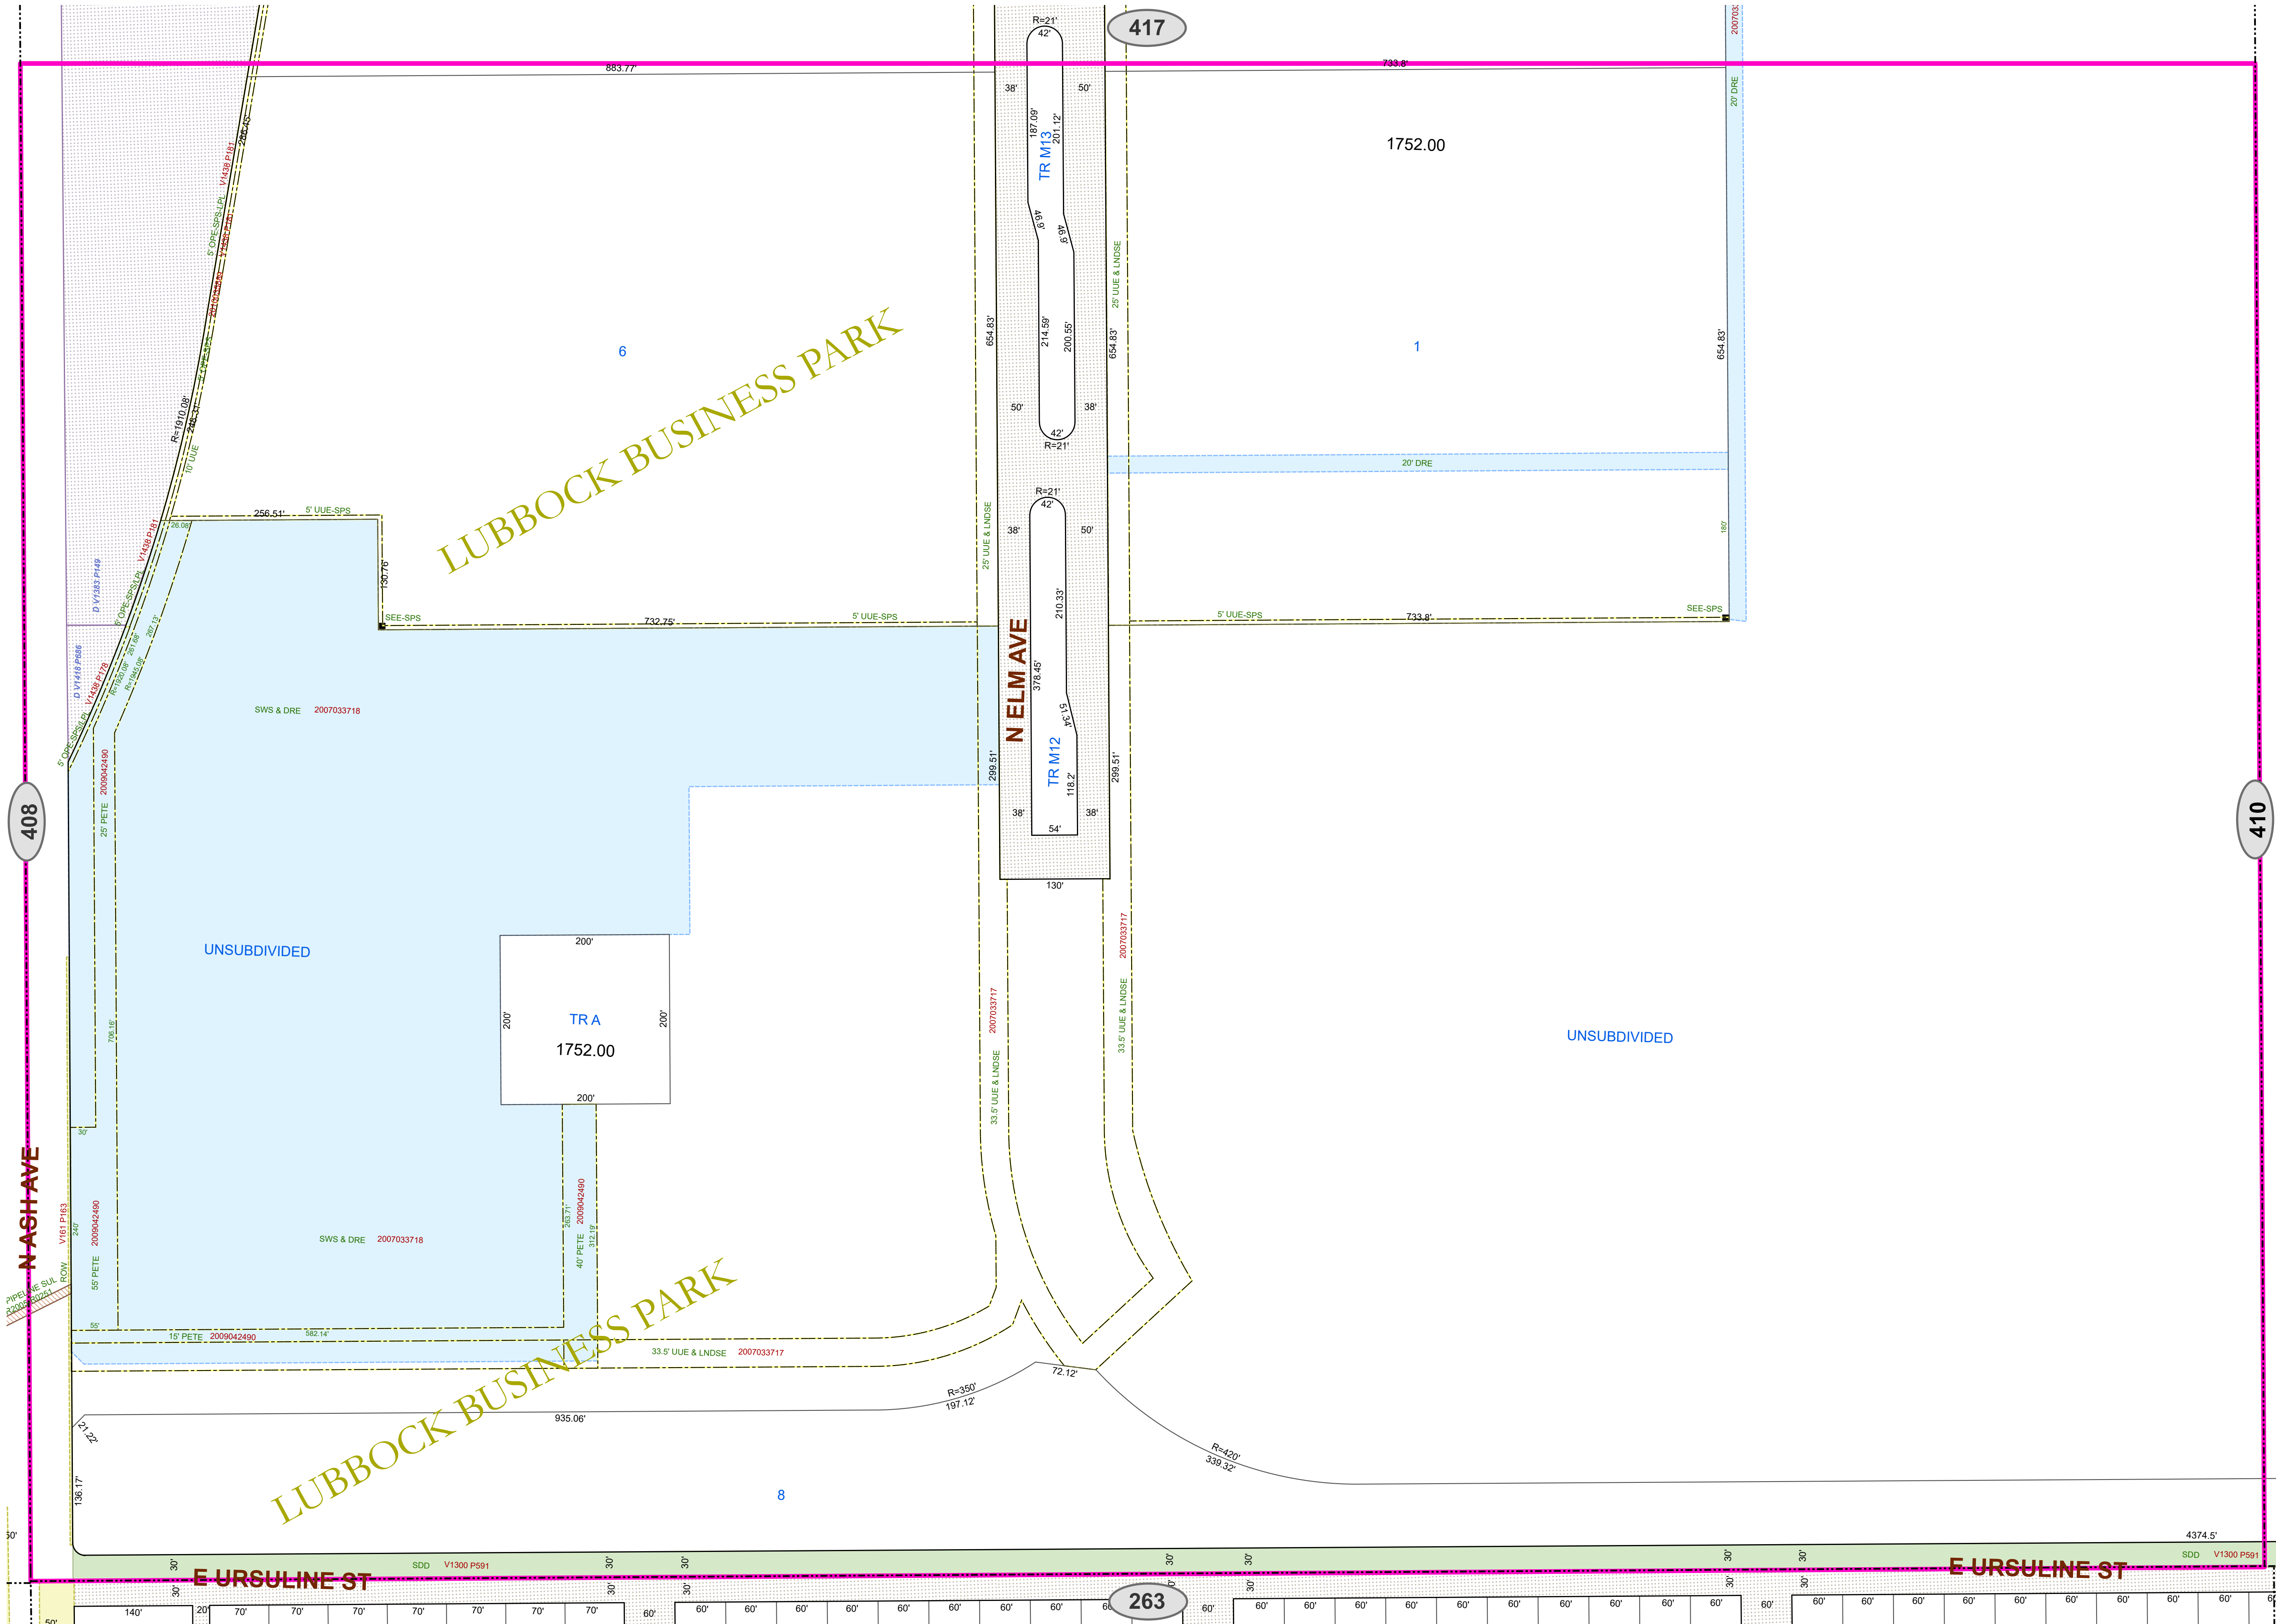

NOTES:

1. All radii are 15' unless otherwise noted.

2. See plot files for curve data and stationing, metric dimensions not shown for clarity.

3. Abbreviations:


Public Works Engineering
P O Box 2000
1625 13th Street
Lubbock, TX 79457



Reference Scale: 1:1,200
Date: 9/1/2026

Base Map49
Block-Section A-7

ROW

SECTIONAL MAP

409