
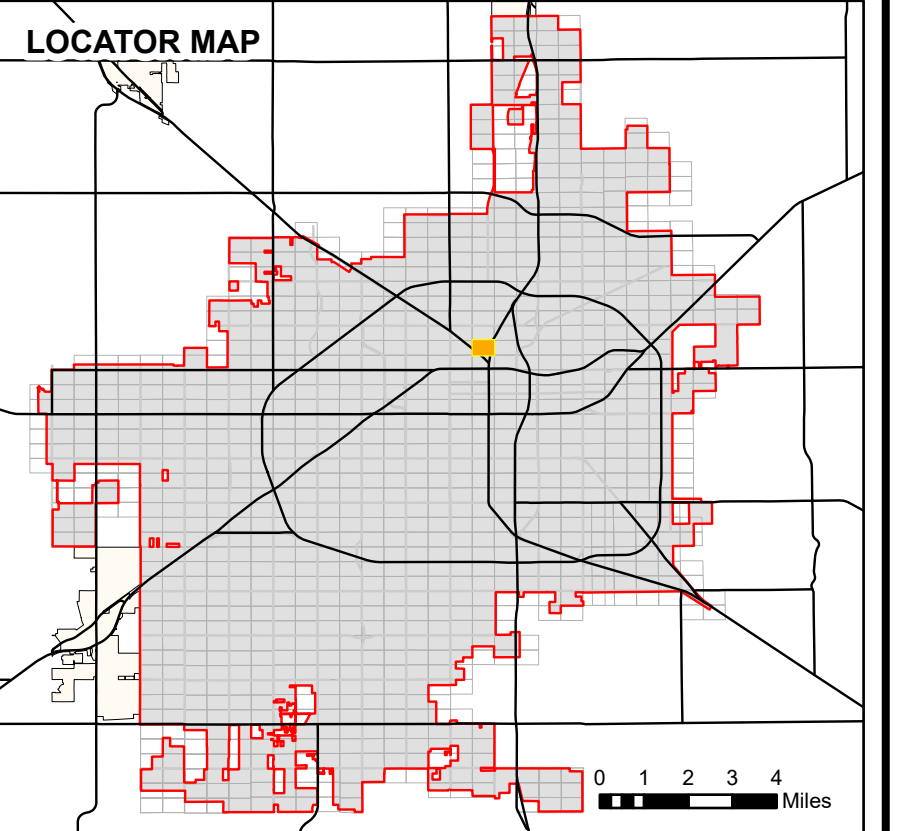


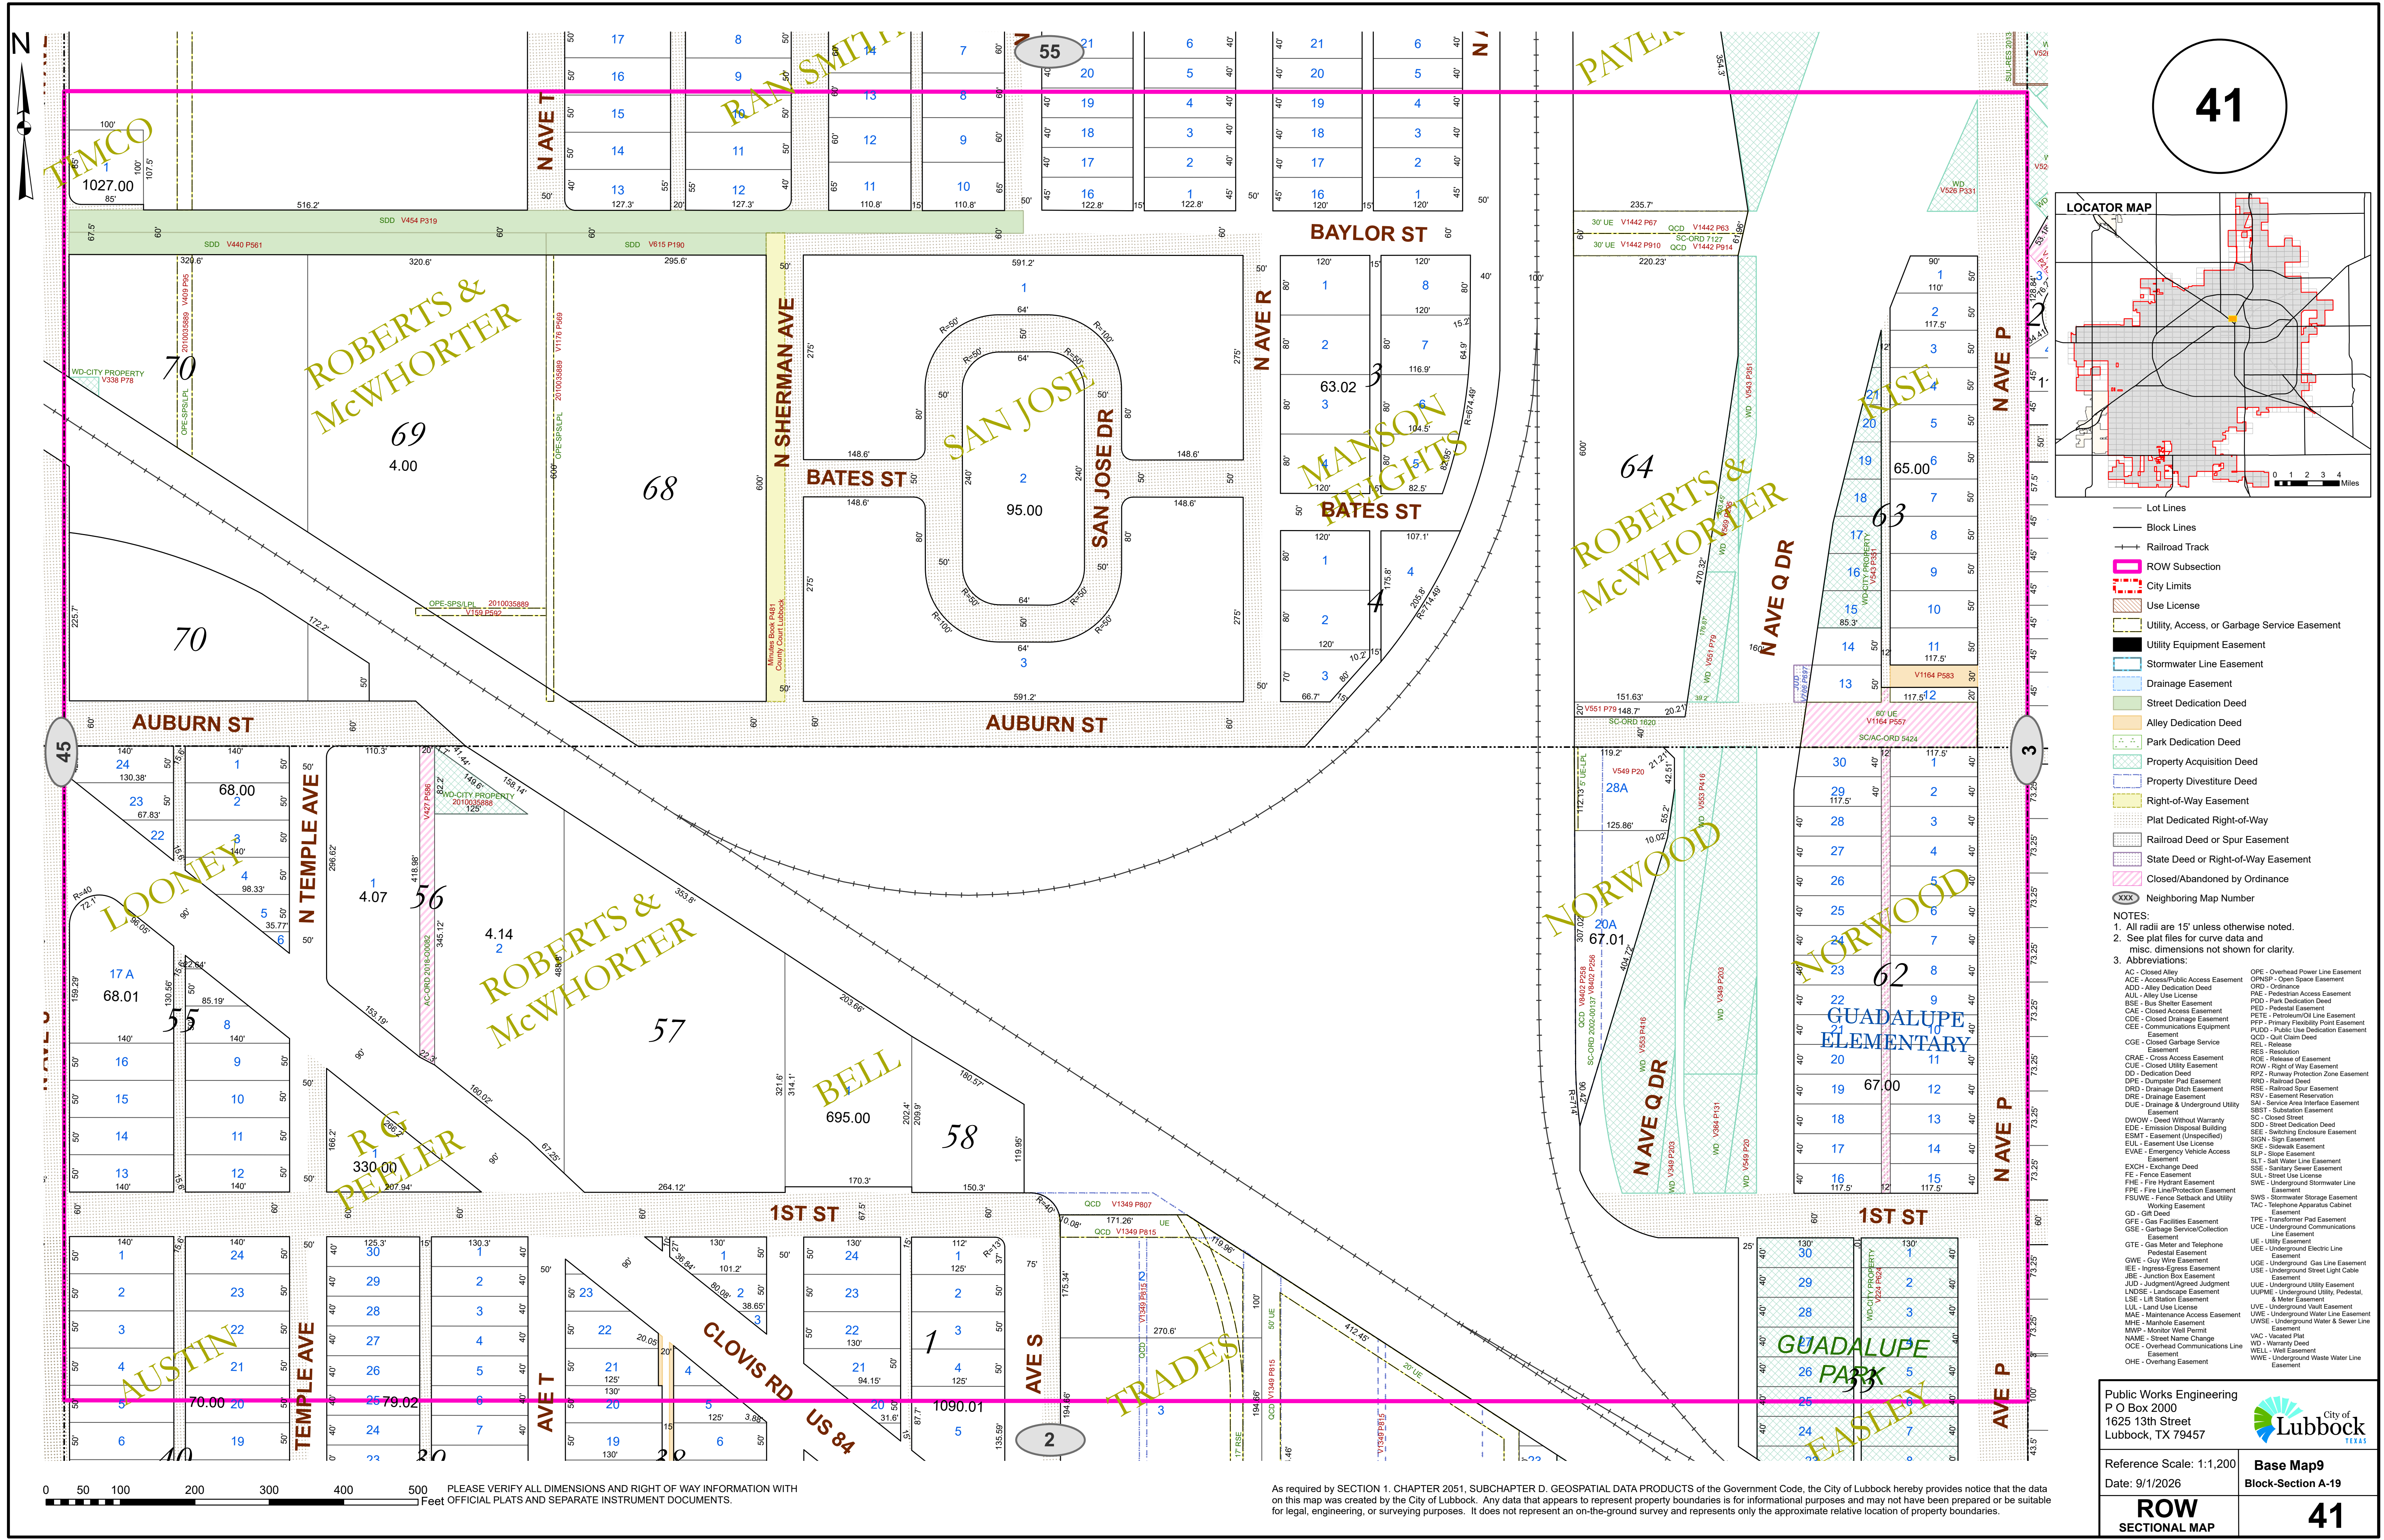

- Lot Lines
- Block Lines
- ROW Subsection
- City Limits
- Use License
- Utility, Access, or Garbage Service Easement
- Utility Equipment Easement
- Stormwater Line Easement
- Drainage Easement
- Street Dedication Deed
- Alley Dedication Deed
- Park Dedication Deed
- Property Acquisition Deed
- Property Divestiture Deed
- Right-of-Way Easement
- Plat Dedicated Right-of-Way
- Railroad Deed or Spur Easement
- State Deed or Right-of-Way Easement
- Closed/Abandoned by Ordinance
- Neighboring Map Number

NOTES:  
1. All radii are 15' unless otherwise noted.  
2. See plat files for curve data and misc. dimensions not shown for clarity.  
3. Abbreviations:

|                                                    |                                                        |
|----------------------------------------------------|--------------------------------------------------------|
| AC - Closed Alley                                  | OPE - Overhead Power Line Easement                     |
| ACE - Access/Easement                              | OPSP - Open Space Easement                             |
| ADD - Alley Dedication Deed                        | ORD - Ordinance                                        |
| AUL - Alley Use License                            | PAE - Pedestrian Access Easement                       |
| BSE - Bus Shelter Easement                         | PDD - Park Dedication Deed                             |
| CAE - Closed Access Easement                       | PED - Pedestal Easement                                |
| CDE - Closed Drainage Easement                     | PETE - Pedestrian Easement                             |
| CCE - Closed Communications Equipment Easement     | PFD - Primary Flexibility Point Easement               |
| CCE - Closed Garbage Service Easement              | PUD - Public Use Dedication Easement                   |
| CRAE - Cross Access Easement                       | QCD - Quit Claim Deed                                  |
| CUE - Closed Utility Easement                      | REL - Release                                          |
| DD - Dedication Deed                               | RES - Resolution                                       |
| DPE - Dumpster Pad Easement                        | ROE - Right of Easement                                |
| DRD - Drainage Ditch Easement                      | RWP - Runway Protection Zone Easement                  |
| DRE - Drainage Easement                            | RSD - Railroad Deed                                    |
| DUE - Drainage & Underground Utility Easement      | RSE - Railroad Spur Easement                           |
| DWOW - Deed Without Warranty                       | RSE - Railroad Spur Easement                           |
| EDE - Emission Disposal Building                   | SAL - Service Area Interface Easement                  |
| ESMT - Easement (Unspecified)                      | SST - Substitution Easement                            |
| EUL - Easement Use License                         | SC - Closed Street                                     |
| EVAE - Emergency Vehicle Access Easement           | SDD - Street Dedication Deed                           |
| EXCH - Exchange Deed                               | SEE - Switching Enclosure Easement                     |
| FE - Fence Easement                                | SIGN - Sign Easement                                   |
| FHE - Fire Hydrant Easement                        | SLE - Slope Easement                                   |
| FPE - Fire Line/Protection Easement                | SLS - Salt Water Line Easement                         |
| FSUWE - Fence Setback and Utility Working Easement | SSE - Sanitary Sewer Easement                          |
| GFE - Gas Facilities Easement                      | SUL - Street Use License                               |
| GSE - Gas Service Collection Easement              | SWE - Underground Stormwater Line Easement             |
| GTE - Gas Meter and Telephone Pedestal Easement    | SWS - Stormwater Storage Easement                      |
| GWE - Guy Wire Easement                            | TAC - Telephone Apparatus Cabinet Easement             |
| IEE - Ingress-Egress Easement                      | TPE - Transformer Pad Easement                         |
| JBE - Junction Box Easement                        | UE - Utility Easement                                  |
| JUD - Judgment/Agreed Judgment                     | UEE - Underground Electric Line Easement               |
| LANDSE - Landscape Easement                        | UGLE - Underground Gas Line Easement                   |
| LSE - Lot Station Easement                         | UGSLE - Underground Street Light Cable Easement        |
| LLU - Land Use License                             | UGUE - Underground Utility Easement                    |
| MAE - Maintenance Access Easement                  | UGUE - Underground Utility, Pedestal, & Meter Easement |
| MHE - Manhole Easement                             | UGWE - Underground Water Line Easement                 |
| MWP - Monitor Well Permit                          | UGWE - Underground Water & Sewer Line Easement         |
| NAME - Street Name Change                          | VAC - Vacated Plat                                     |
| OCE - Overhead Communications Line Easement        | WD - Warranty Deed                                     |
| OHE - Overhang Easement                            | WELL - Well Easement                                   |
|                                                    | WWL - Underground Waste Water Line Easement            |

Public Works Engineering  
P.O. Box 2000  
1625 13th Street  
Lubbock, TX 79457

City of Lubbock  
TEXAS

Reference Scale: 1:1,200  
Date: 9/1/2026

Base Map9  
Block-Section A-19

ROW  
SECTIONAL MAP

41

As required by SECTION 1, CHAPTER 2051, SUBCHAPTER D, GEOSPATIAL DATA PRODUCTS of the Government Code, the City of Lubbock hereby provides notice that the data on this map was created by the City of Lubbock. Any data that appears to represent property boundaries is for informational purposes and may not have been prepared or be suitable for legal, engineering, or surveying purposes. It does not represent an on-the-ground survey and represents only the approximate relative location of property boundaries.