




606

(908W)

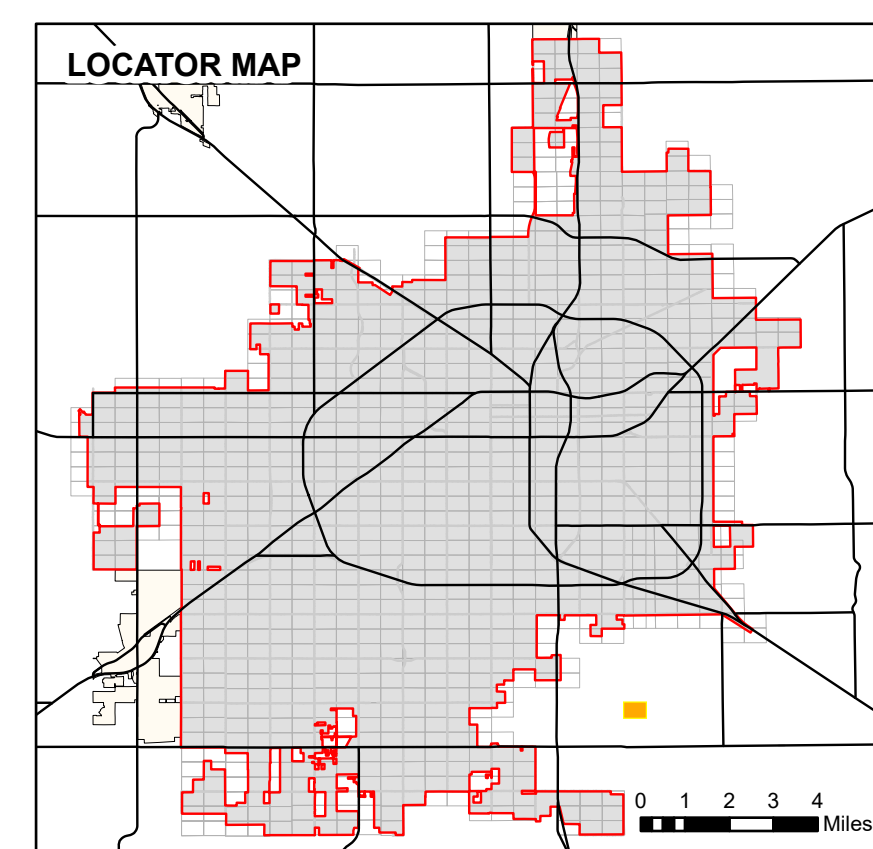

- | | |
|--|--|
| | Lot Lines |
| | Block Lines |
| | Railroad Track |
| | ROW Subsection |
| | City Limits |
| | Use License |
| | Utility, Access, or Garbage Service Easement |
| | Utility Equipment Easement |
| | Stormwater Line Easement |
| | Drainage Easement |
| | Street Dedication Deed |
| | Alley Dedication Deed |
| | Park Dedication Deed |
| | Property Acquisition Deed |
| | Property Divestiture Deed |
| | Right-of-Way Easement |
| | Plat Dedicated Right-of-Way |
| | Railroad Deed or Spur Easement |
| | State Deed or Right-of-Way Easement |
| | Closed/Abandoned by Ordinance |
| | Neighboring Map Number |

NOTES

- NOTES:
1. All radii are 15' unless otherwise noted.
2. See plat files for curve data and
misc. dimensions not shown for clarity.

3. Abbreviations

[illegible]

Public Works Engineering
P O Box 2000
1625 13th Street
Lubbock, TX 79457




Reference Scale: 1:1,200
Date: 9/1/2026

0	Base Map186 Block-Section E-23/S-68
---	--

ROW
SECTIONAL MAP

908W

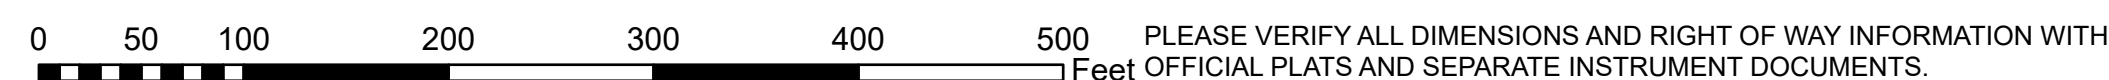

As required by SECTION 1, CHAPTER 2051, SUBCHAPTER D, GEOSPATIAL DATA PRODUCTS of the Government Code, the City of Lubbock hereby provides notice that the data on this map was created by the City of Lubbock. Any data that appears to represent property boundaries is for informational purposes and may not have been prepared or be suitable for legal, engineering, or surveying purposes. It does not represent an on-the-ground survey and represents only the approximate relative location of property boundaries.